


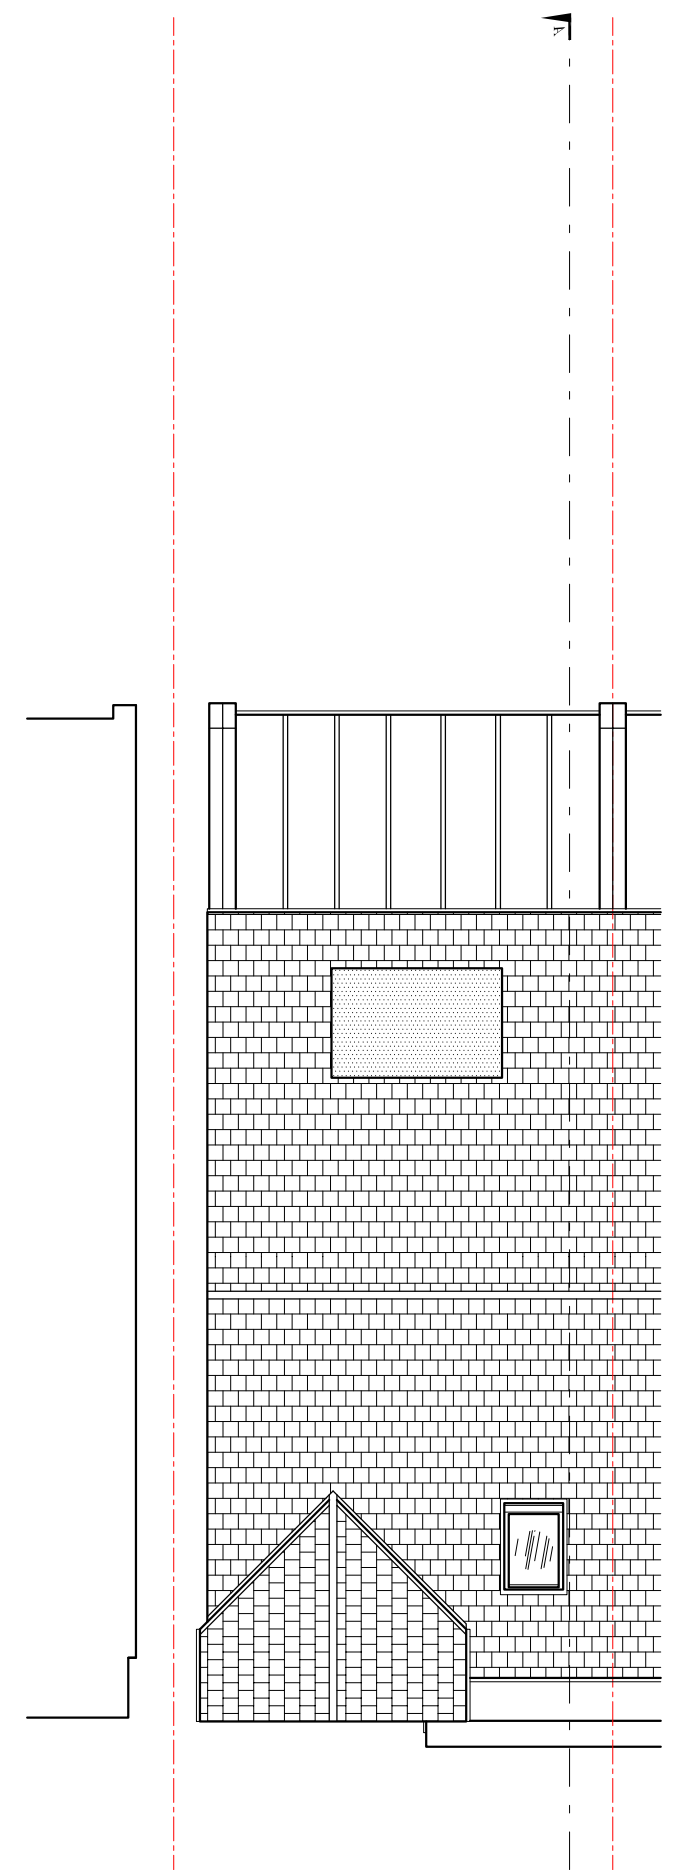
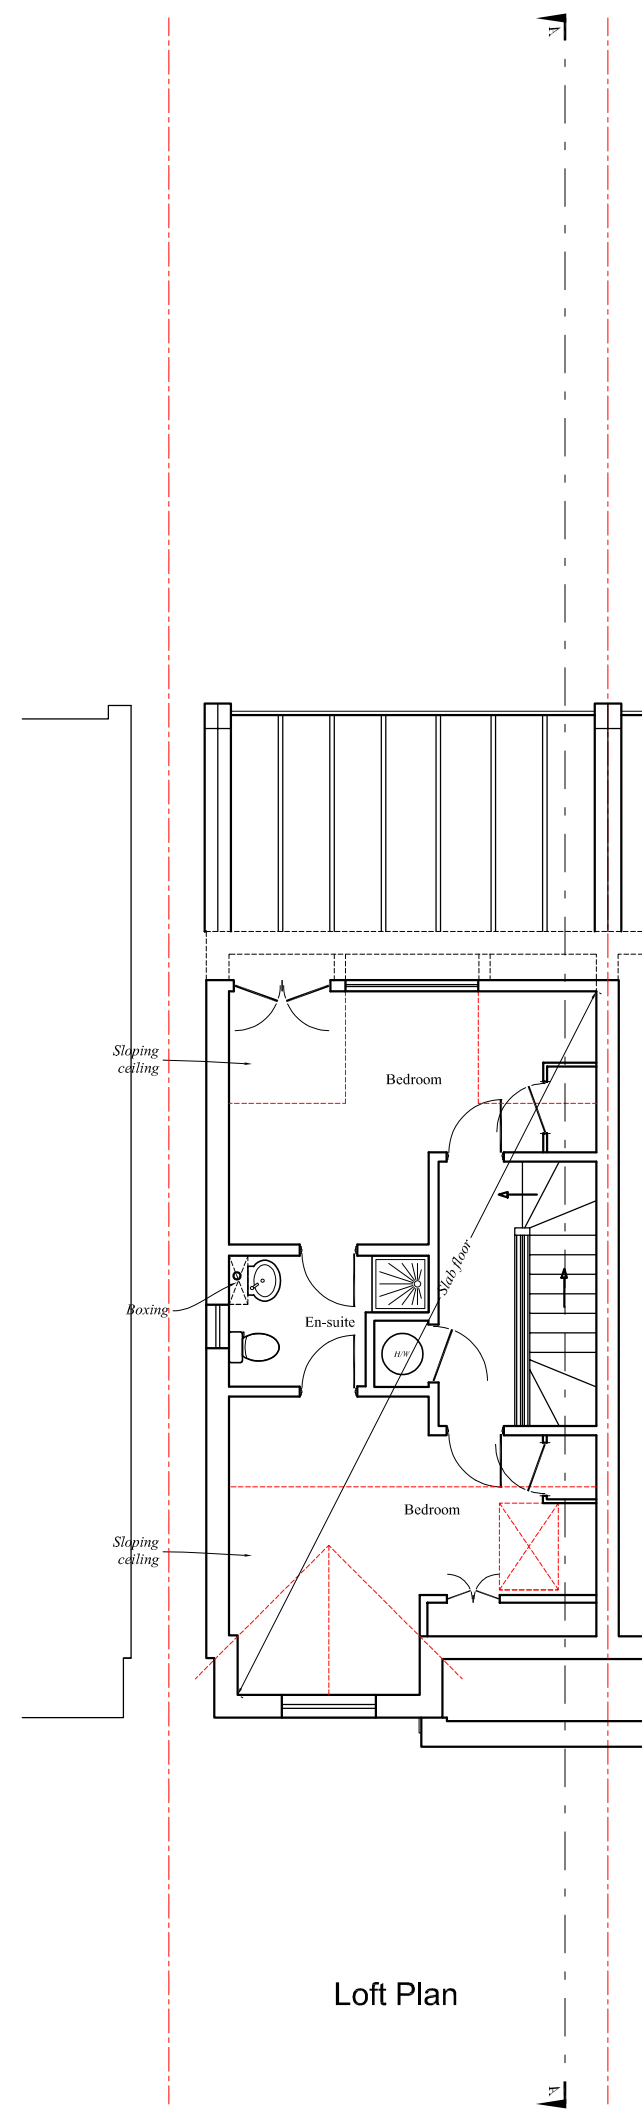


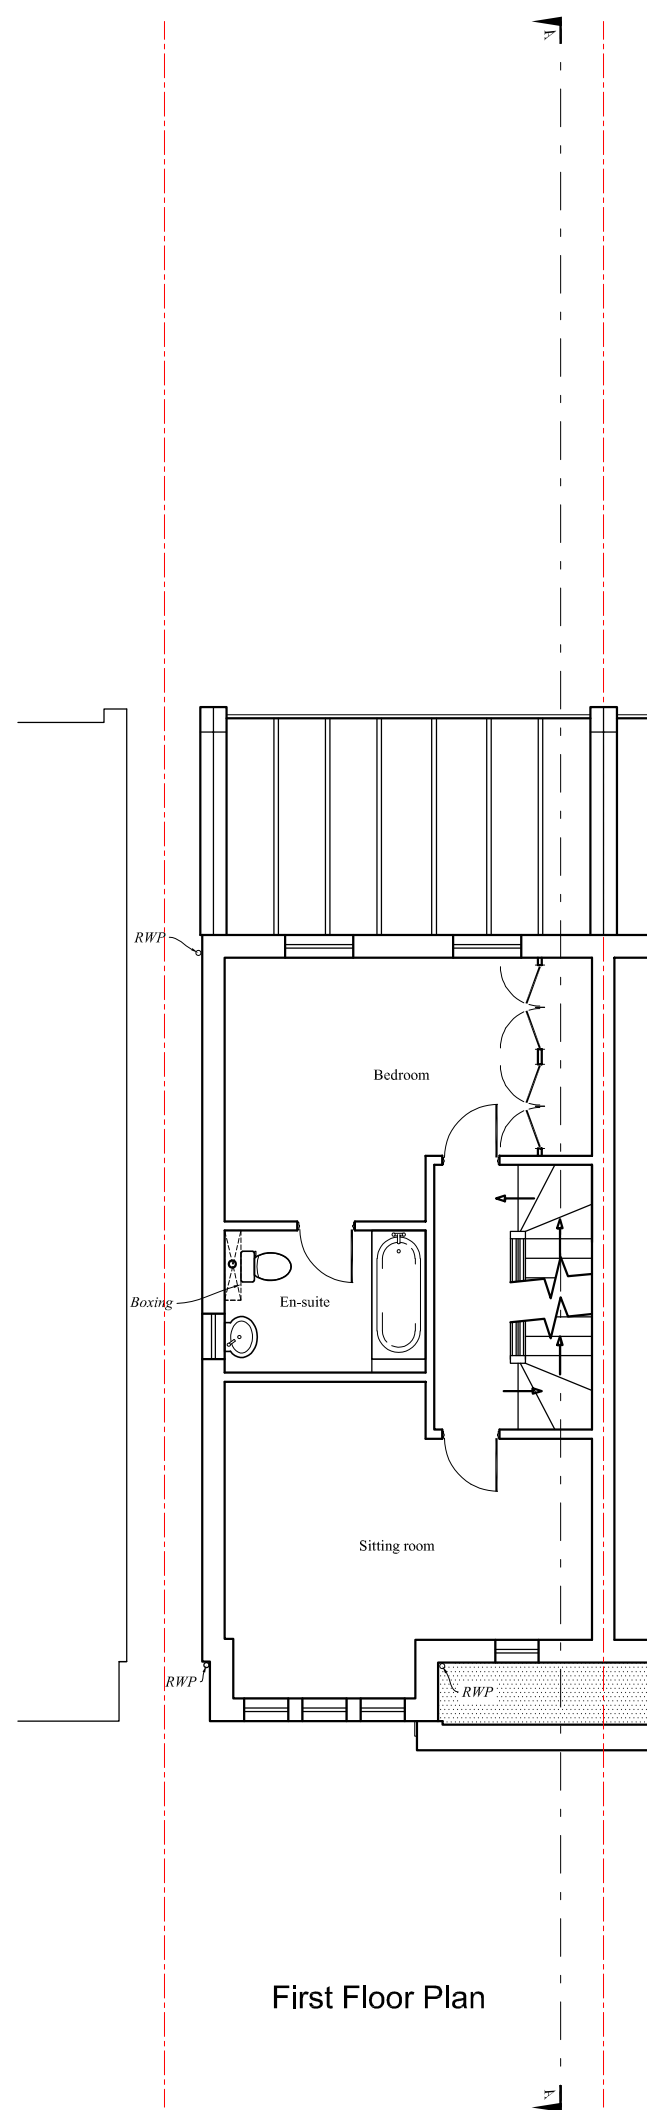


rev	date	description	
RB Design 3 Acorn Avenue, Crawley Down, Crawley, West Sussex RH10 4AL Tel: 01342 523 766 Mob 07988 998 928 e-mail: info@rossbowditchdesign.co.uk			
project 22 Lankester Square, OXTEd, RH8 0LJ	drawing WORKS	date 19.05.21	job no
client: Mr & Mrs Cooper	PLANS EXISTING	scale @ 1:100	dwg no PLN 01

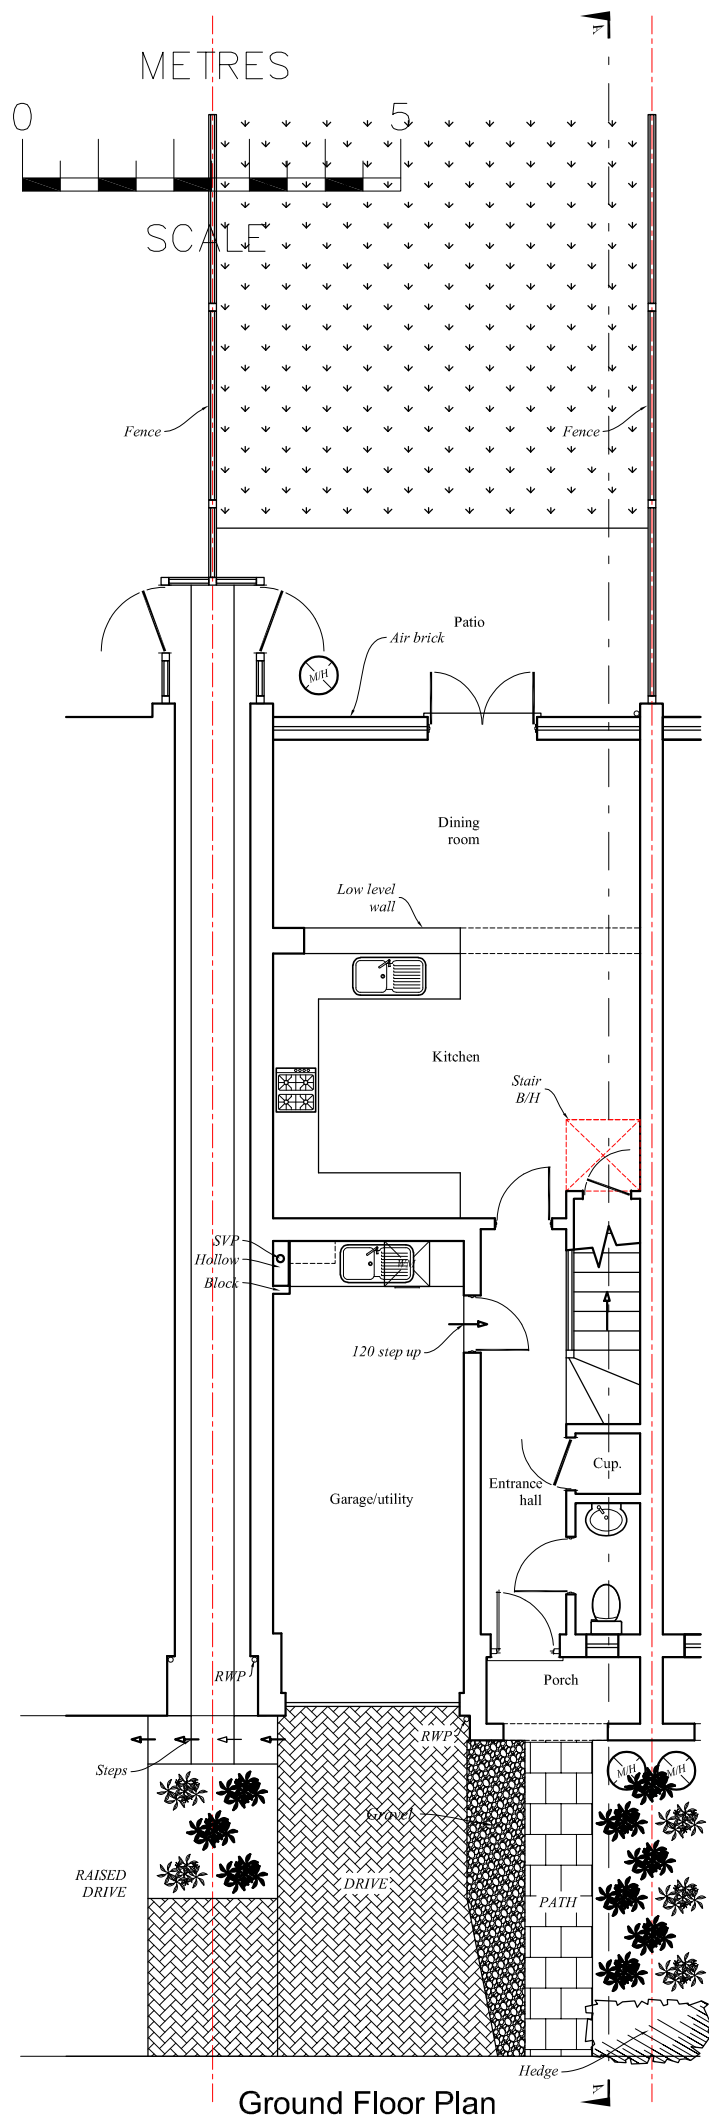


Front Elevation

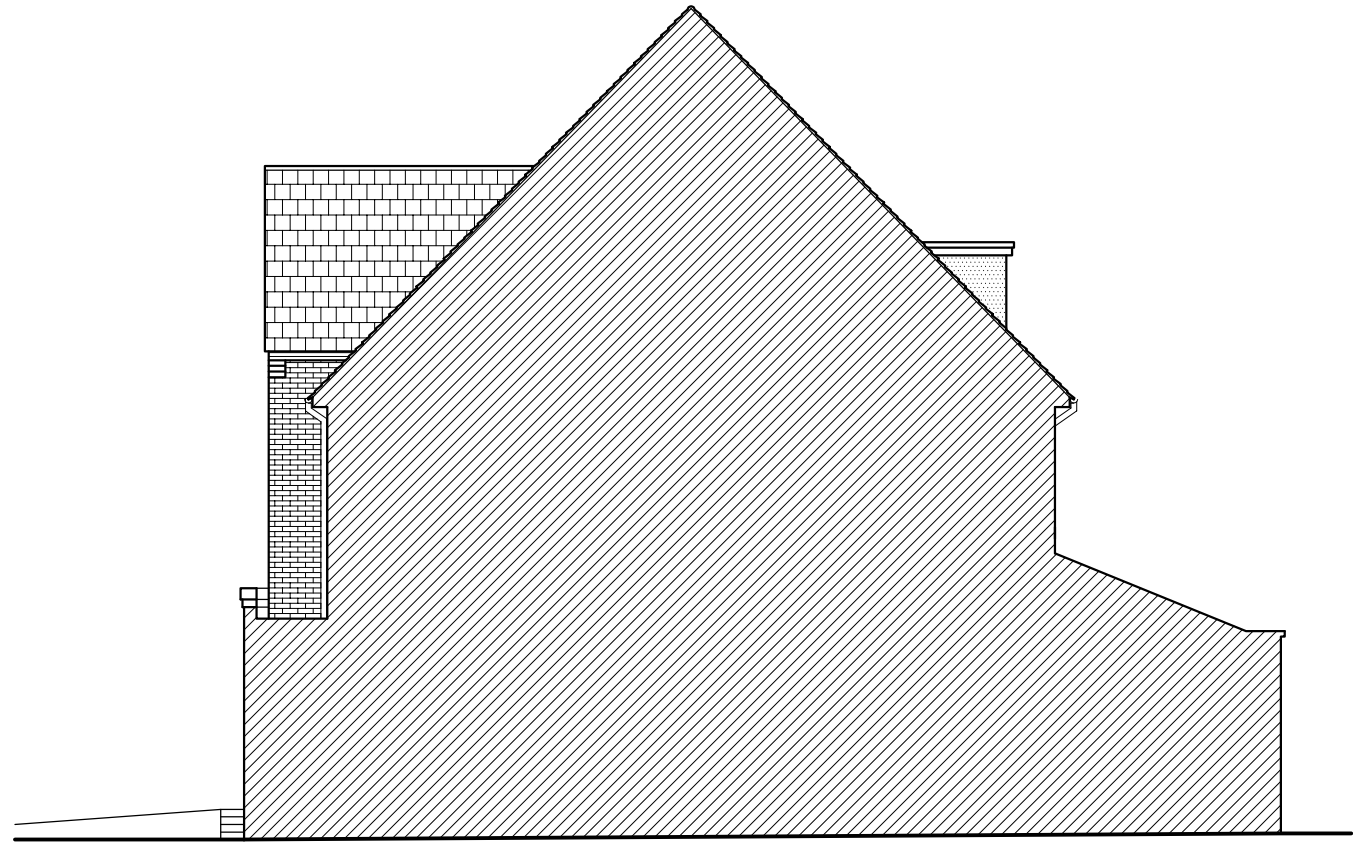


Side Elevation

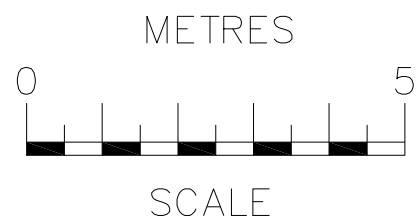


rev	date	description	
RB Design 3 Acorn Avenue, Crawley Down, Crawley, West Sussex RH10 4AL Tel: 01342 523 766 Mob 07988 998 928 e.mail: info@rossbowditchdesign.co.uk			
project 22 Lankester Square, OXTED, RH8 0LJ	drawing WORKS	date 19.05.21	job no
client Mr & Mrs Cooper	ELEVATIONS EXISTING	scale @ 1:100	draw no PLN 02

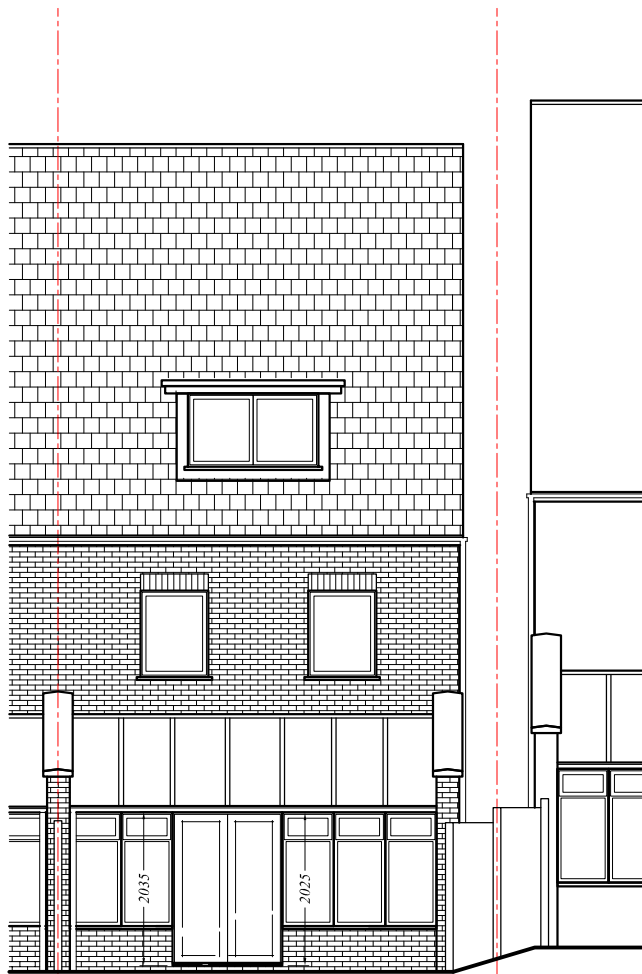


Rear Elevation

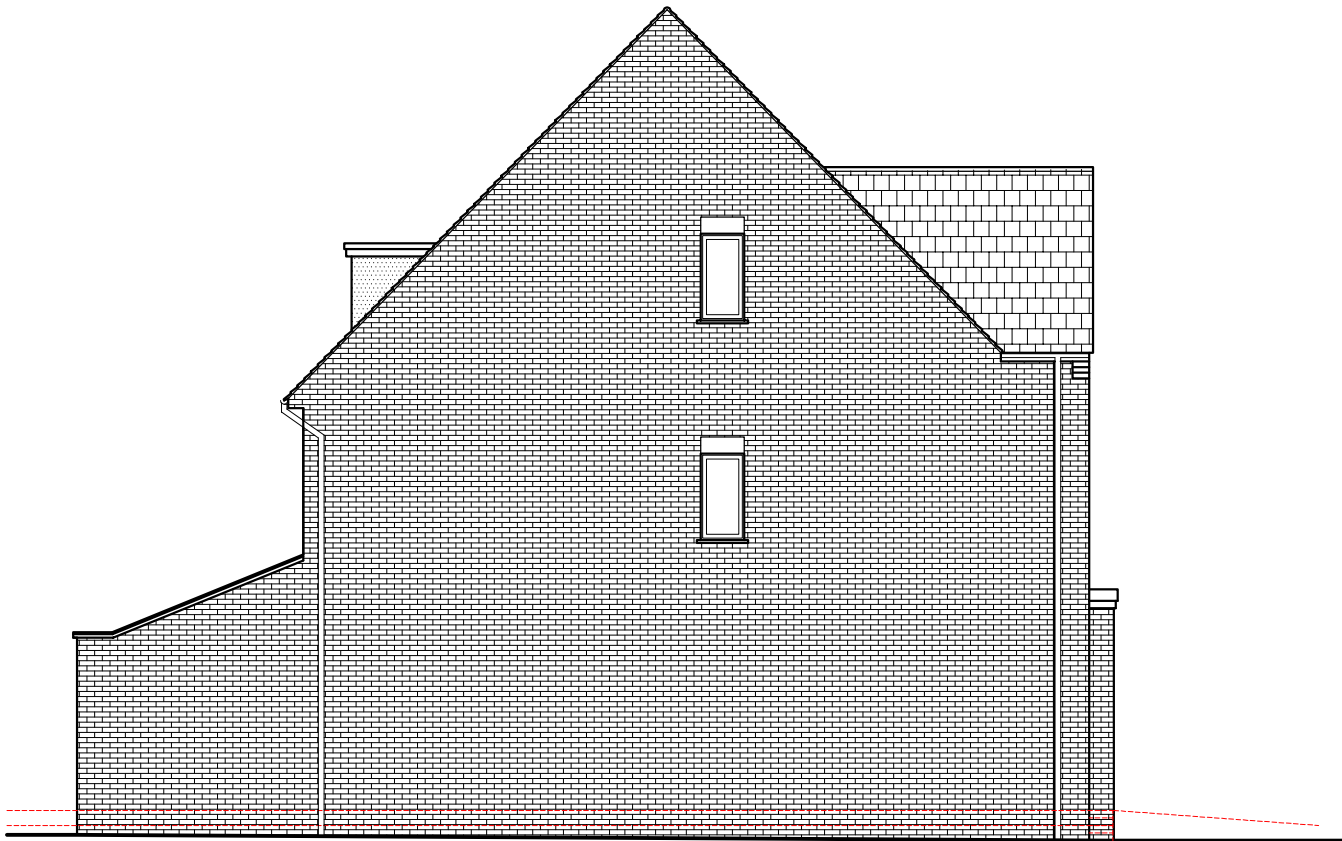

Side Elevation

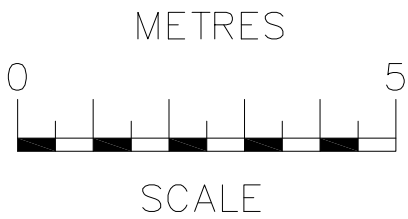

rev	date	description	
RB Design 3 Acorn Avenue, Crawley Down, Crawley, West Sussex RH10 4AL Tel: 01342 523 766 Mob 07988 998 928 e.mail: info@rossbowditchdesign.co.uk			
project	drawing	date	job no
22 Lankester Square, OXTED, RH8 0LJ	WORKS	19.05.21	
client	scale @	draw no	
Mr & Mrs Cooper	ELEVATIONS EXISTING	1:100	PLN 03 rev

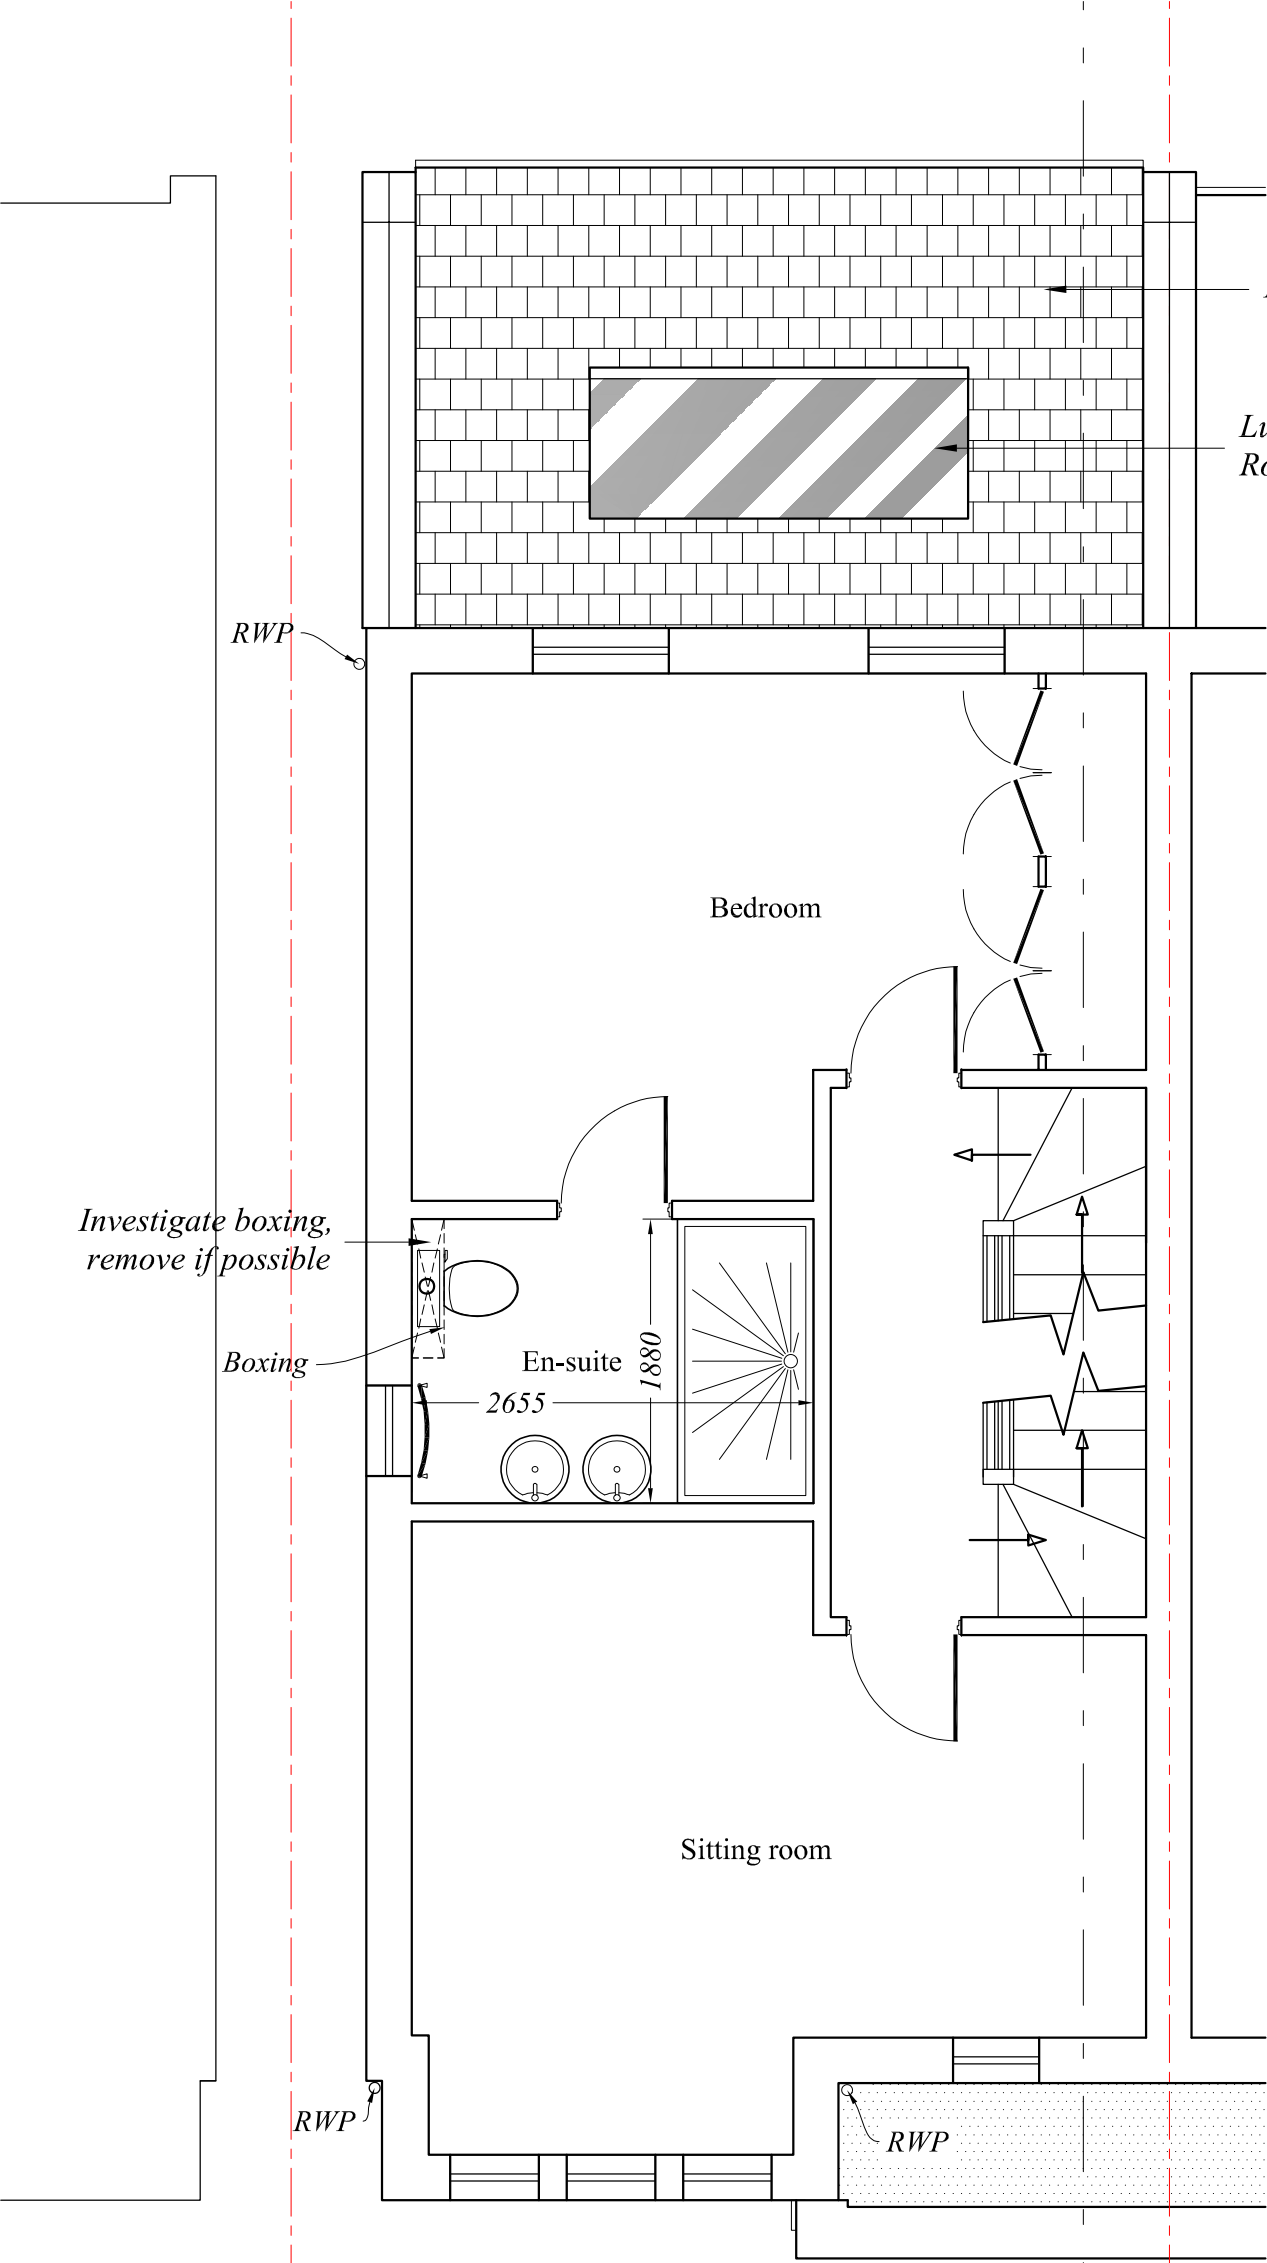

Interlocking tiles

Luxlite from Roofmaker

RWP

Investigate boxing, remove if possible

Boxing

En-suite

2655


1880

Bedroom

Sitting room

RWP

METRES

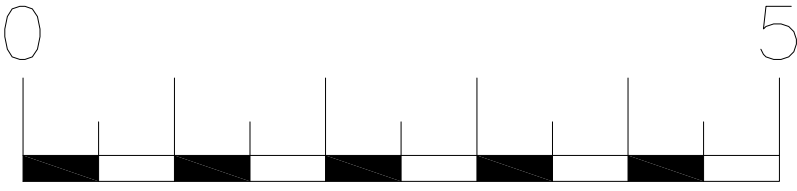


SCALE


First Floor Plan




rev	date	description	
RB Design 3 Acorn Avenue, Crawley Down, Crawley, West Sussex RH10 4AL Tel: 01342 523 766 Mob 07988 998 928 e.mail: info@rossbowditchdesign.co.uk			
project	22 Lankester Square, OXTED, RH8 0LJ	drawing WORKS	date 19.05.21
client	Mr & Mrs Cooper	PLANS PROPOSED	scale @ 1:50
			drawg no PLN 08
			rev 001

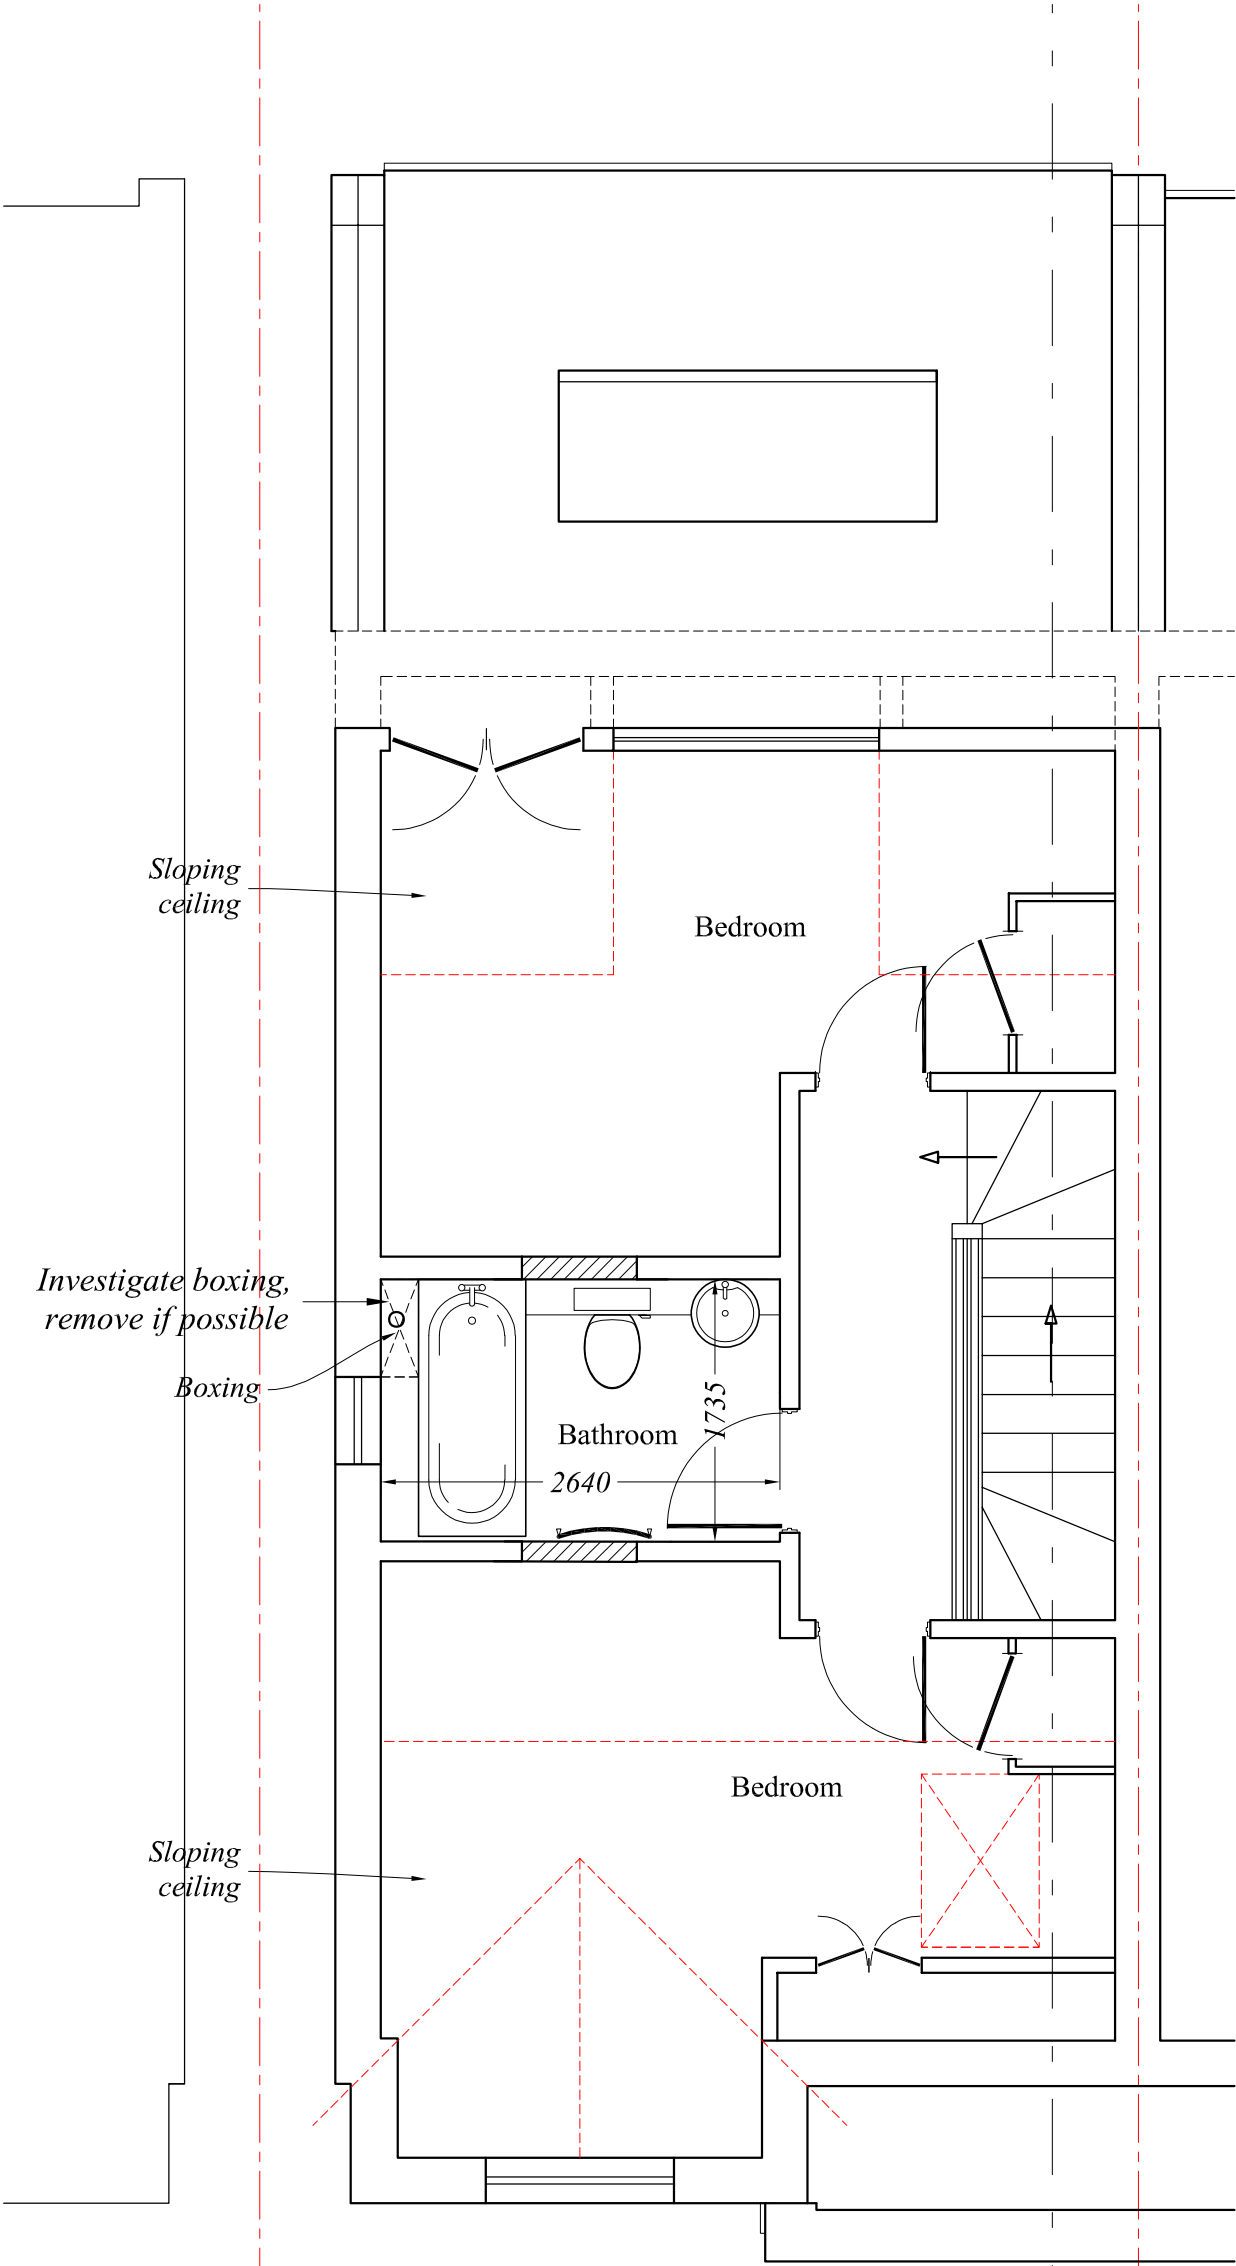


Loft Plan

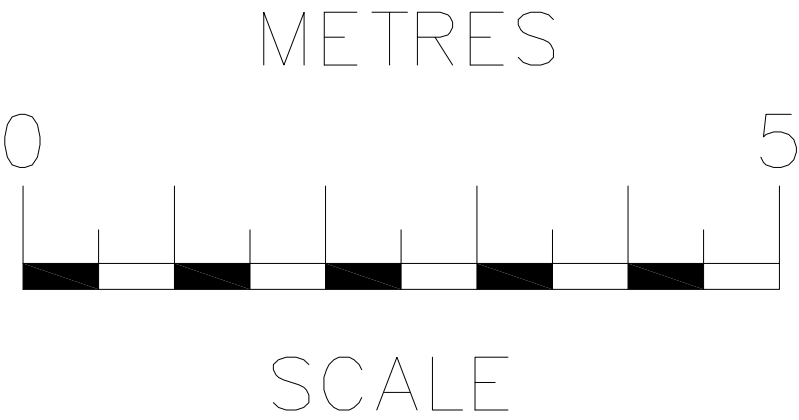


rev	date	description	
RB Design 3 Acorn Avenue, Crawley Down, Crawley, West Sussex RH10 4AL Tel: 01342 523 766 Mob 07988 998 928 e.mail: info@rossbowditchdesign.co.uk			
project	drawing	date	job no
22 Lankester Square, OXTED, RH8 0LJ	WORKS	19.05.21	
client Mr & Mrs Cooper	PLANS PROPOSED	scale @ 1:50	drawg no PLN 09
		rev	

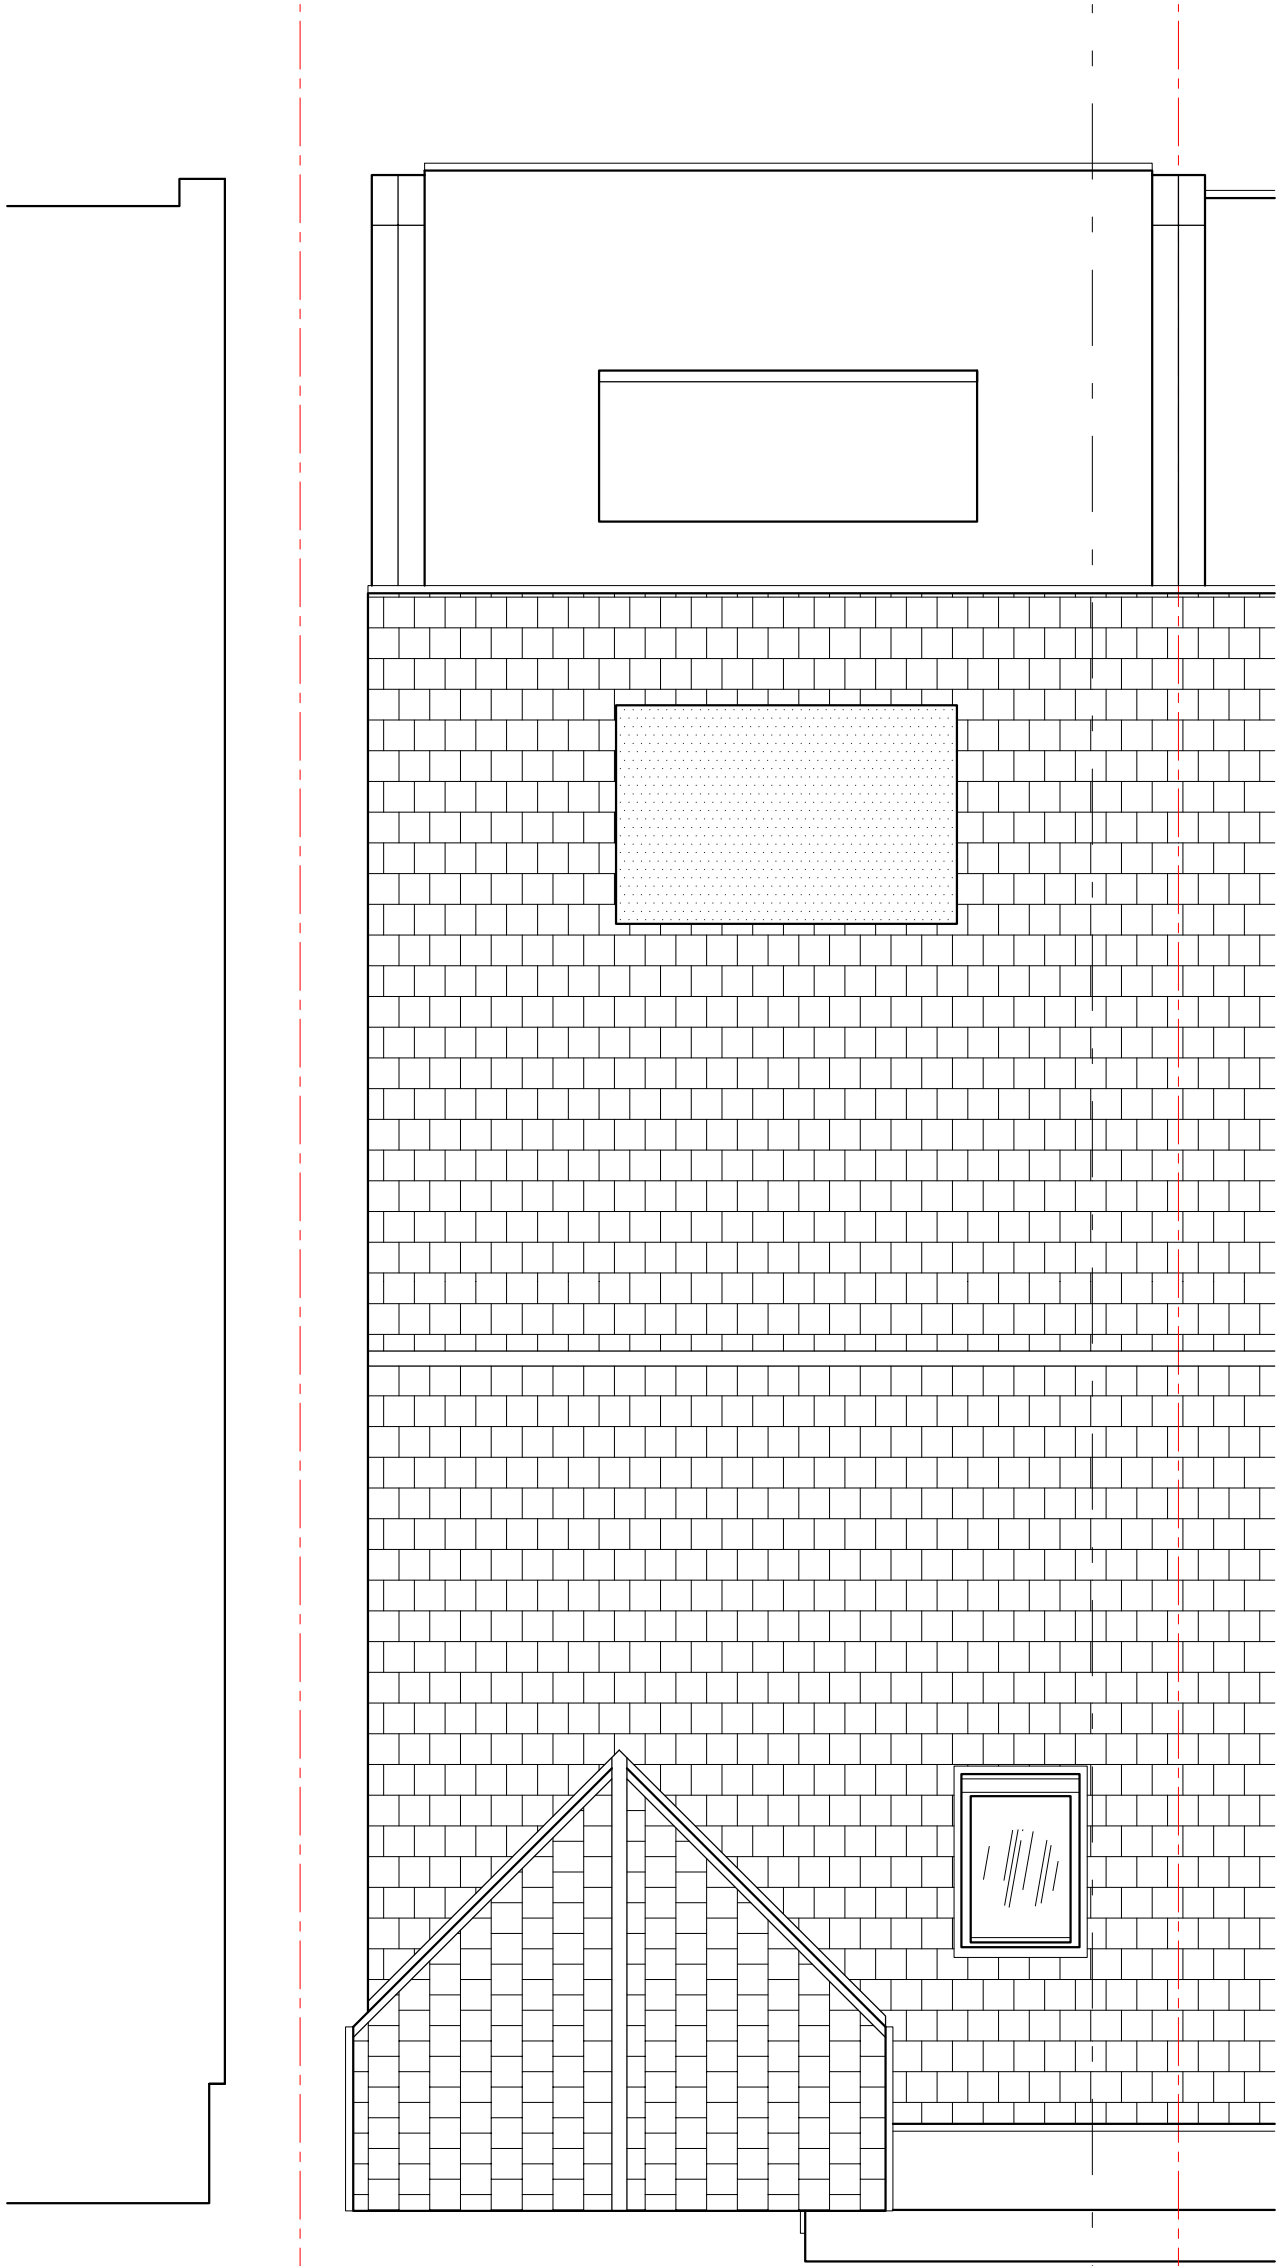


Loft Plan

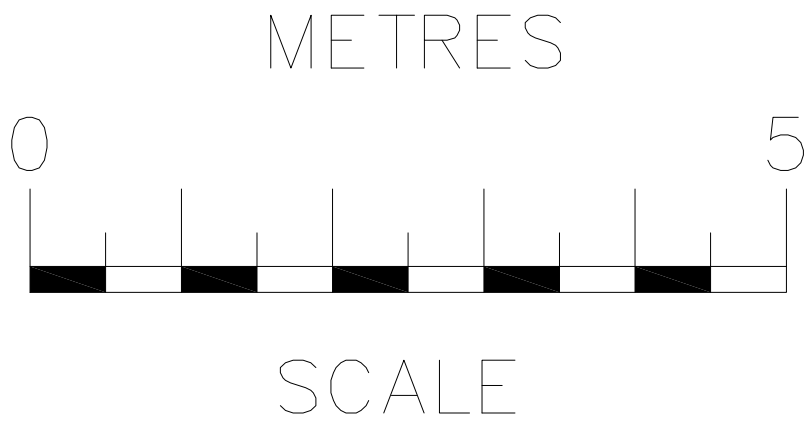


rev	date	description	
RB Design 3 Acorn Avenue, Crawley Down, Crawley, West Sussex RH10 4AL <i>Tel: 01342 523 766 Mob 07988 998 928 e.mail: info@rossbowditchdesign.co.uk</i>			
project	drawing	date	job no
22 Lankester Square, OXTED, RH8 0LJ	WORKS	19.05.21	
client	scale @	drwg no	
Mr & Mrs Cooper	1:50	PLN 10	rev

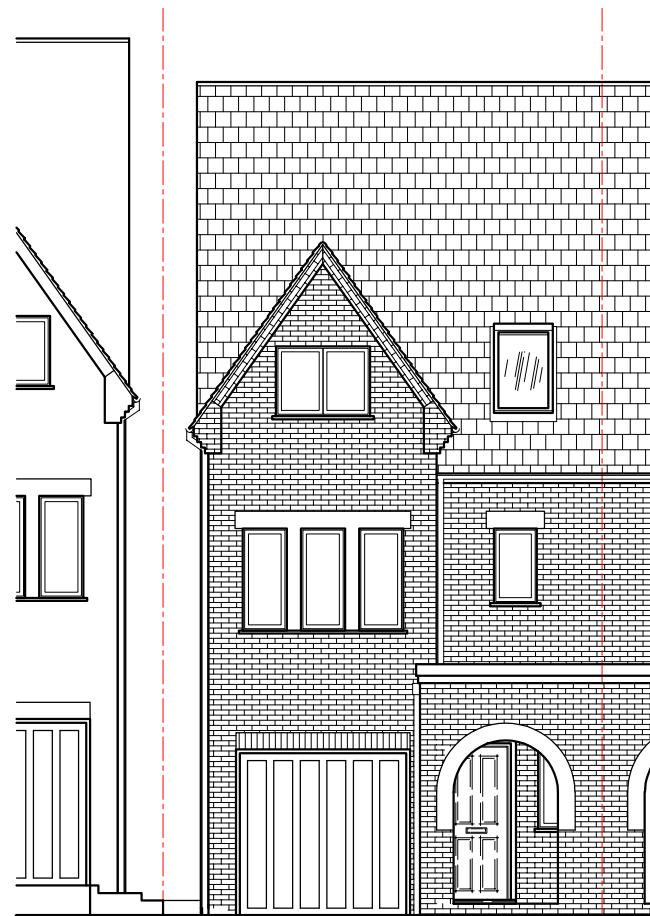

Front Elevation

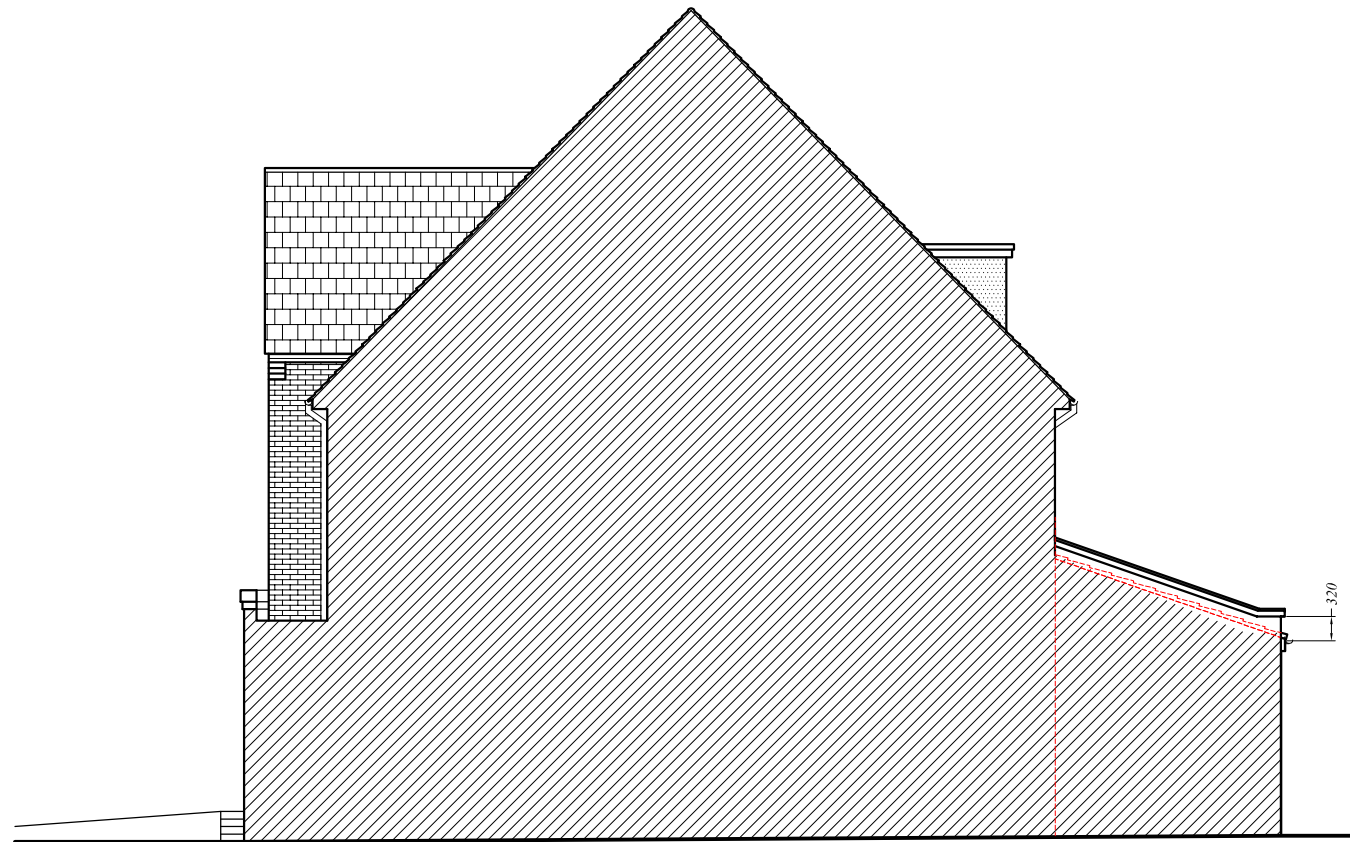

Side Elevation

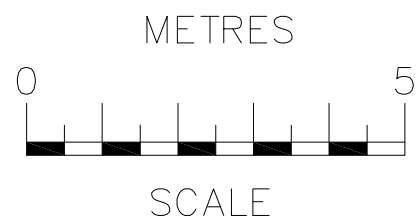

rev	date	description	
RB Design 3 Acorn Avenue, Crawley Down, Crawley, West Sussex RH10 4AL Tel: 01342 523 766 Mob 07988 998 928 e.mail: info@rossbowditchdesign.co.uk			
project	drawing	date	job no
22 Lankester Square, OXTED, RH8 0LJ	WORKS	19.05.21	
client		scale @	draw no
Mr & Mrs Cooper	ELEVATIONS PROPOSED	1:100	PLN 11

